A1:100

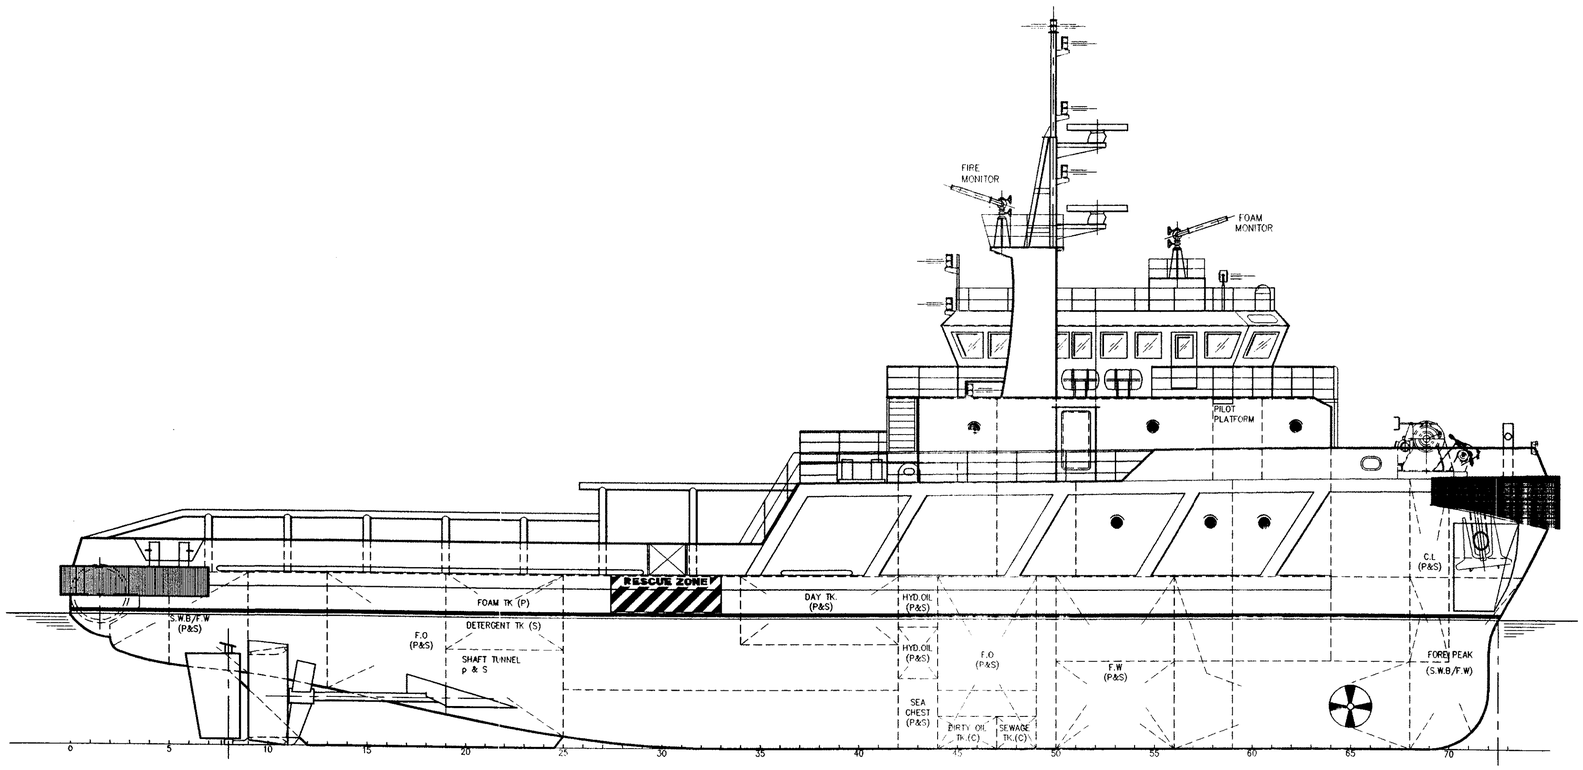

OUTBOARD PROFILE

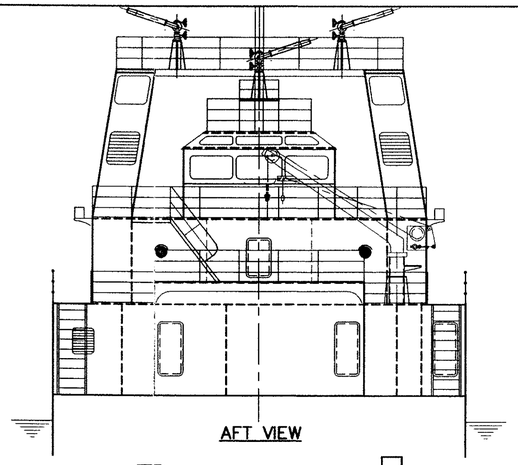

AFT VIEW

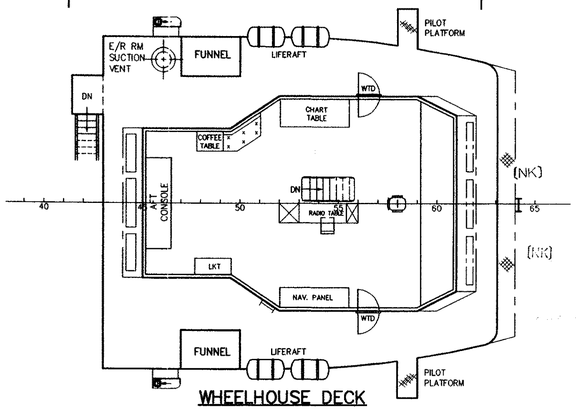

WHEELHOUSE DECK

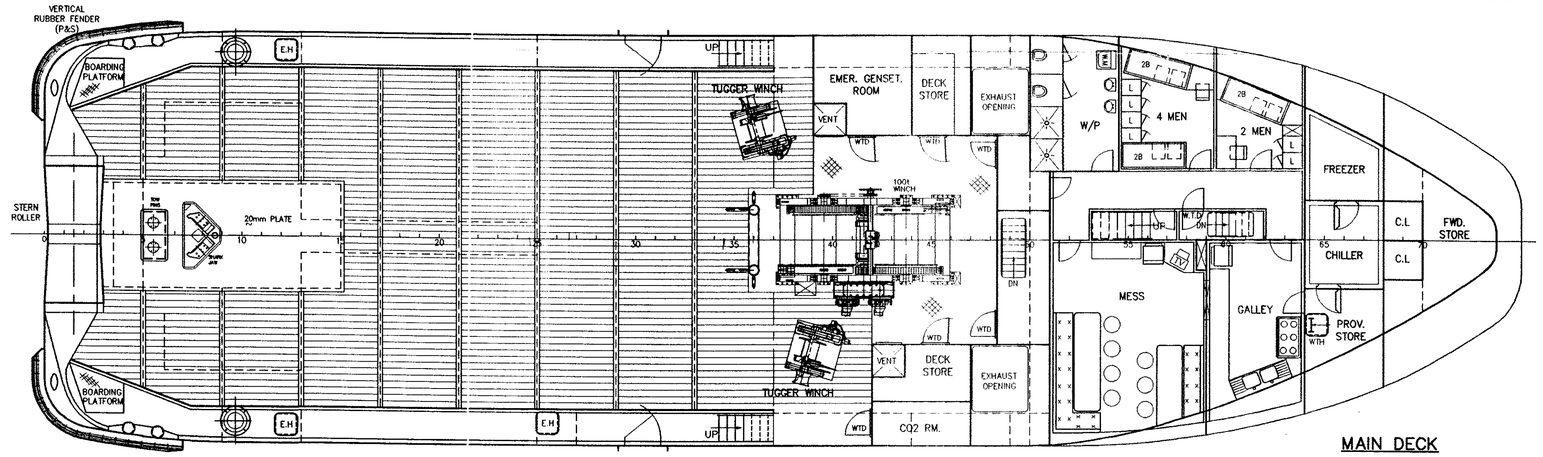

MAIN DECK

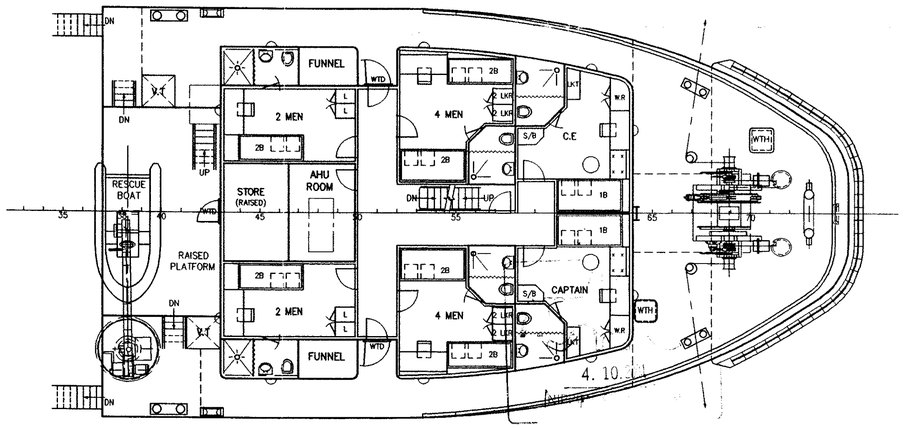

FORECASTLE DECK

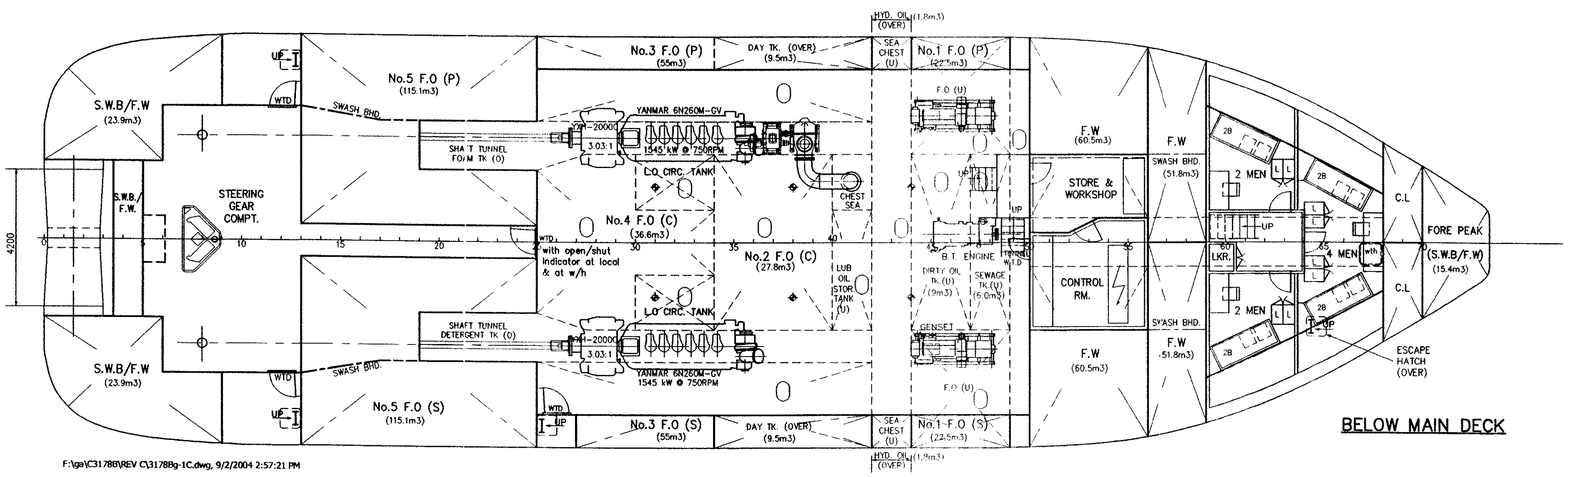

BELOW MAIN DECK

F:\ga\C3178B\REV C\3178Bg-1C.dwg, 9/2/2004 2:57:21 PM

PRINCIPAL PARTICULARS

LENGTH O.A	45.00m
LENGTH W.L	43.50m
BEAM MLD.	12.60m
DEPTH MLD.	5.30m
DRAFT DESIGNED/MAX.	4.00m/4.5m
COMPLEMENT	28 MEN
F.O	450.0m³ (approx.)
F.W	224.5m³ (approx.)

THIS DRAWING AND THE INFORMATION CONTAINED HEREIN ARE SUPPLIED ON THE UNDERSTANDING THAT THEY ARE THE EXCLUSIVE PROPERTY OF CONAN WU & ASSOCIATES. THEY MUST NOT BE USED OR REPRODUCED IN WHOLE OR IN PART WITHOUT PERMISSION IN WRITING.

DATE	MODIFICATION	REV	BY
2-09-04	PROGRESS UPDATING OF DECK EQUIPMENTS	C	SEE
13-01-04	AMENDED AS PER BUILDER'S COMMENTS	B	SEE
30-10-03	ENGINE RM SUPPLY VENT LOUVRE RELOCATE HIGHER	A	SEE

SHIP: **45m ANCHOR HANDLING/OFFSHORE SUPPLY VESSEL**

TITLE: **General Arrangement**

OWNER			
BUILDER	BONAFILE SHIPBUILDERS & REPAIRS SDN BHD	YARD NO.	17/03
CLASS	N.K.K		18/03

CONAN WU & ASSOCIATES
NAVAL ARCHITECTS
INFORMATICS BLDG., 5 INTERNATIONAL BUSINESS PARK, JURONG EAST, SINGAPORE 609914
TEL. : (65) 562-1138 FAX : (65) 562-1238, (65) 562-0123 E-MAIL : cwship@singnet.com.sg

DRAWN	CHECKED	APPROVED	SCALE	DRAWING NO.	REV
SEE 05/06/03			1:100	C3178B/G-1	C